3RD & 5TH AVENUES
MCDOWELL RD TO THOMAS RD.
PHOENIX STREETS – MARICOPA CO.

REVISION BY CITY OF PHOENIX		
NO.	DESCRIPTION	REV BY / CKD BY / DATE

REVISION BY CITY OF PHOENIX		
NO.	DESCRIPTION	REV BY / CKD BY / DATE

REVISION BY CITY OF PHOENIX		
NO.	DESCRIPTION	REV BY / CKD BY / DATE

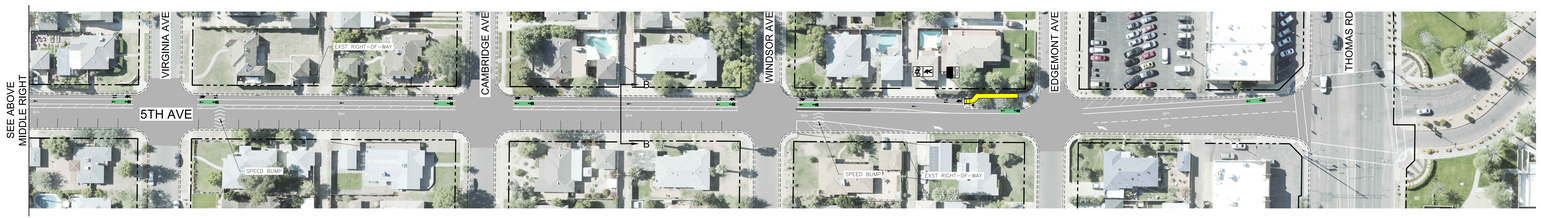

LEGEND

- EXISTING RIGHT-OF-WAY
- NEW RIGHT-OF-WAY
- EXISTING CURB & GUTTER
- ASPHALT MILLING & OVERLAY
- NEW CONCRETE SIDEWALK – STD. DETAIL P-1230
- BUFFER – DETAILS TO BE DETERMINED AT FINAL DESIGN
- PARKING
- NEW CONCRETE MOUNTABLE CURB
- NEW RAISED MEDIAN W/ PAVERS
- OBLONG LOW BUMP
- PEDESTRIAN/BICYCLE TRACK
- BIKE DIRECTION OF TRAVEL
- VEHICLE DIRECTION OF TRAVEL
- PROPOSED SPEED BUMP
- SHARED LANE MARKING
- BIKE STRIPING

TYPICAL SECTIONS

NTS

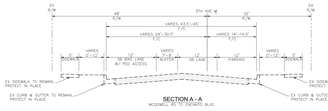

SECTION A - A
MCDOWELL RD TO LEGEND BLVD

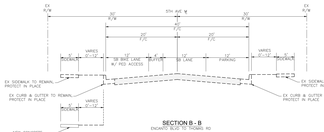

SECTION B - B
ENCANTO BLVD TO THOMAS RD

PRELIMINARY 15% NOT FOR CONSTRUCTION OR RECORDING	CCBA NUMBER	DATE	PROJECT NO.	SHEET NO.	SHEETS	AS BUILT
		ARC	ST87110157-1	1	1	

wsp
WSP USA Inc.
1230 W. Washington St.
Suite 402,
Tempe, AZ 85281

DESIGN: DPG | DRAWN: KMD/CCC | CHECKED: SMG | DATE: 07/2020

Contact Arizona 811 at least two full working days before you begin your project
ARIZONA811
Call 811 or click Arizona811.com

"PER THE CITY OF PHOENIX CITY CODE CHAPTER 2, SECTION 2-28, THESE PLANS ARE FOR OFFICIAL USE ONLY. THE USE OF THESE PLANS FOR ANY OTHER PURPOSE AS REQUIRED TO FULFILL THE OBLIGATIONS OF THE CONTRACTOR'S CONTRACT WITH THE CITY OF PHOENIX."

5TH AVE
SB BIKE LANE

CITY OF PHOENIX, ARIZONA
STREET TRANSPORTATION DEPARTMENT

3RD & 5TH AVENUES NORTH MOBILITY UPGRADES
MCDOWELL RD TO THOMAS RD
ST87110157-1

DR: DPG	DES: KD/CCC	CK: SMG	SHEET NO.	TOTAL SHEETS	AS BUILT
XREF: C07/X0C;SITE; C17/X0;SITE; C17/X0					
SCALE: 1"=40'			1	1	

\\CGIF_Bn-Gov\Civil 02 – 3rd & 5th Mobility Upgrades\Dist Plans\ST87110157-1_RDWY-ROLL – 5TH AV – ALT C.dwg